

CONCEPT PLAN



PROPOSED SHELTER



PROPOSED BOARDWALK




PROPOSED FENCE STYLE
(POST AND WIRE MESH FENCE)




NOTE: SITTING, FILLING AREAS, EMBELLISHMENT OF THE SITE IS INDICATIVE ONLY AND SUBJECT TO MELBOURNE WATER APPROVAL.

PRELIMINARY SECTIONS

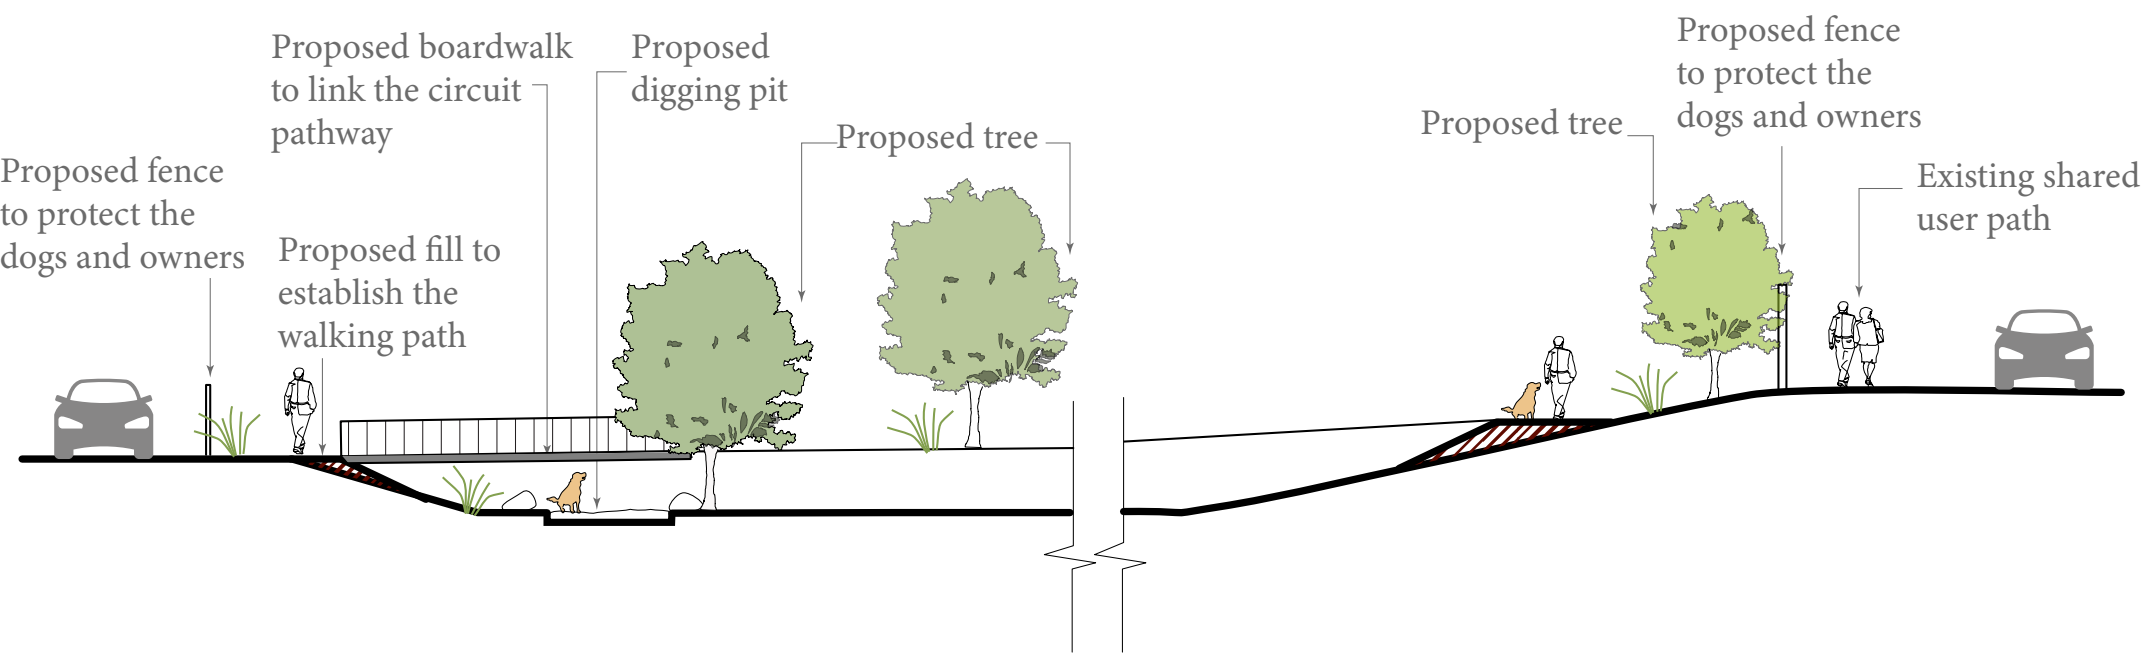

SECTION A-A

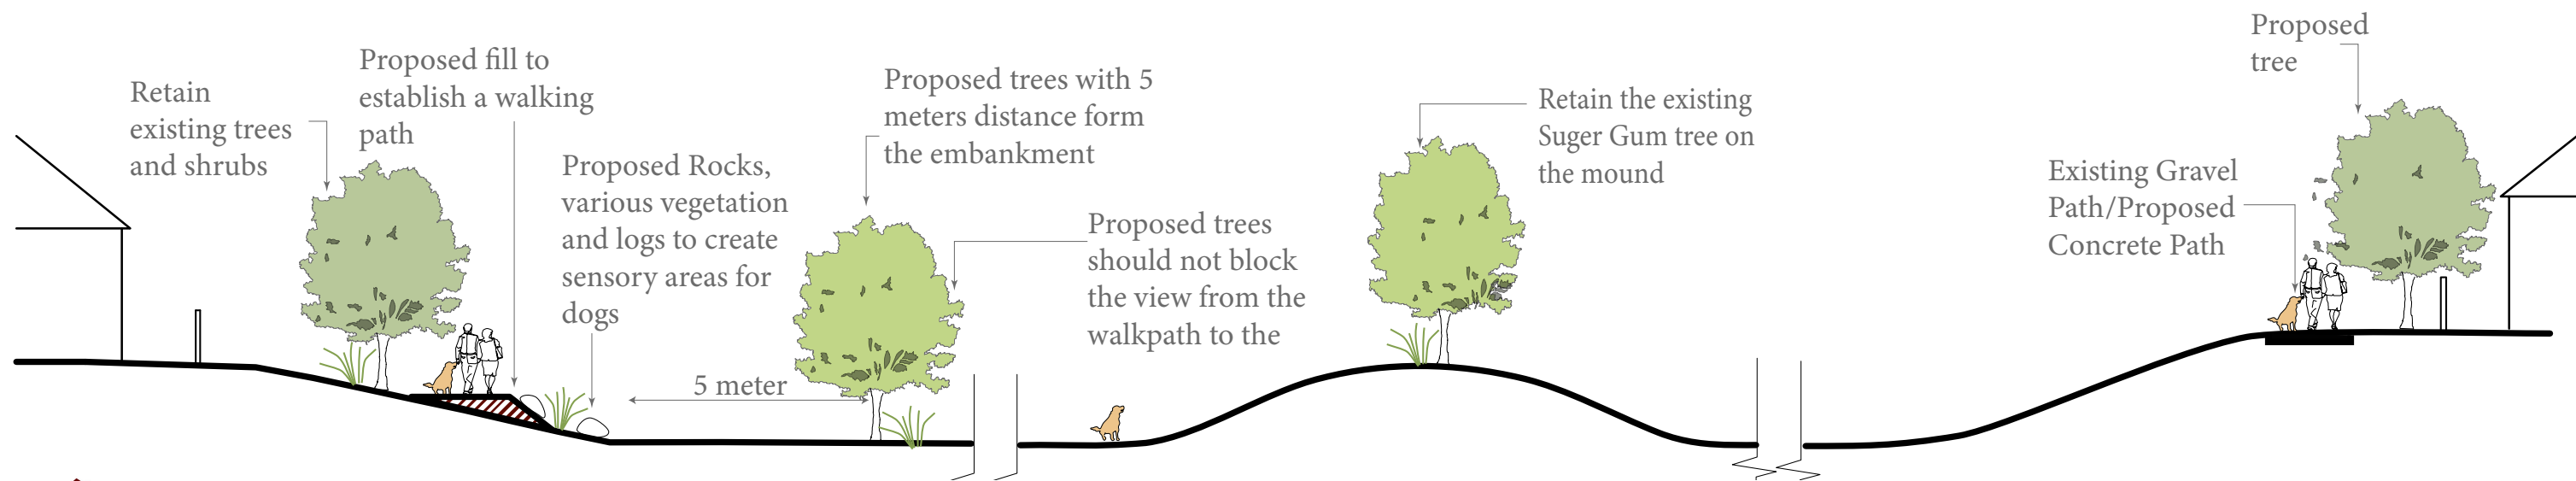

SECTION B-B