


Legend

- Concrete
- 200mm wide flush concrete edge
- Low concrete retaining wall
- 8x4m Shelter
- BBQ
- Bin
- DF Drinking Fountain
- Picnic tables
- Seats
- Cycle stands
- Circular platform
- Pollinator hotels with information signage
- Post and rail fencing (existing)
- Post and chain mesh fencing 1.1m high
- Granitic gravel
- Rubber softfall
- Mulch softfall
- Garden bed mulch
- Garden bed
- Lawn
- Logs
- Bluestone boulders
- Existing Tree
- Proposed Tree
- Large shrubs & tree for removal.
- 3x Photinia robusta
- 2x Cotoneaster glaucophyllus
- 1x Cupressus macrocarpa

Public toilet is currently being installed as part of new sports pavilion

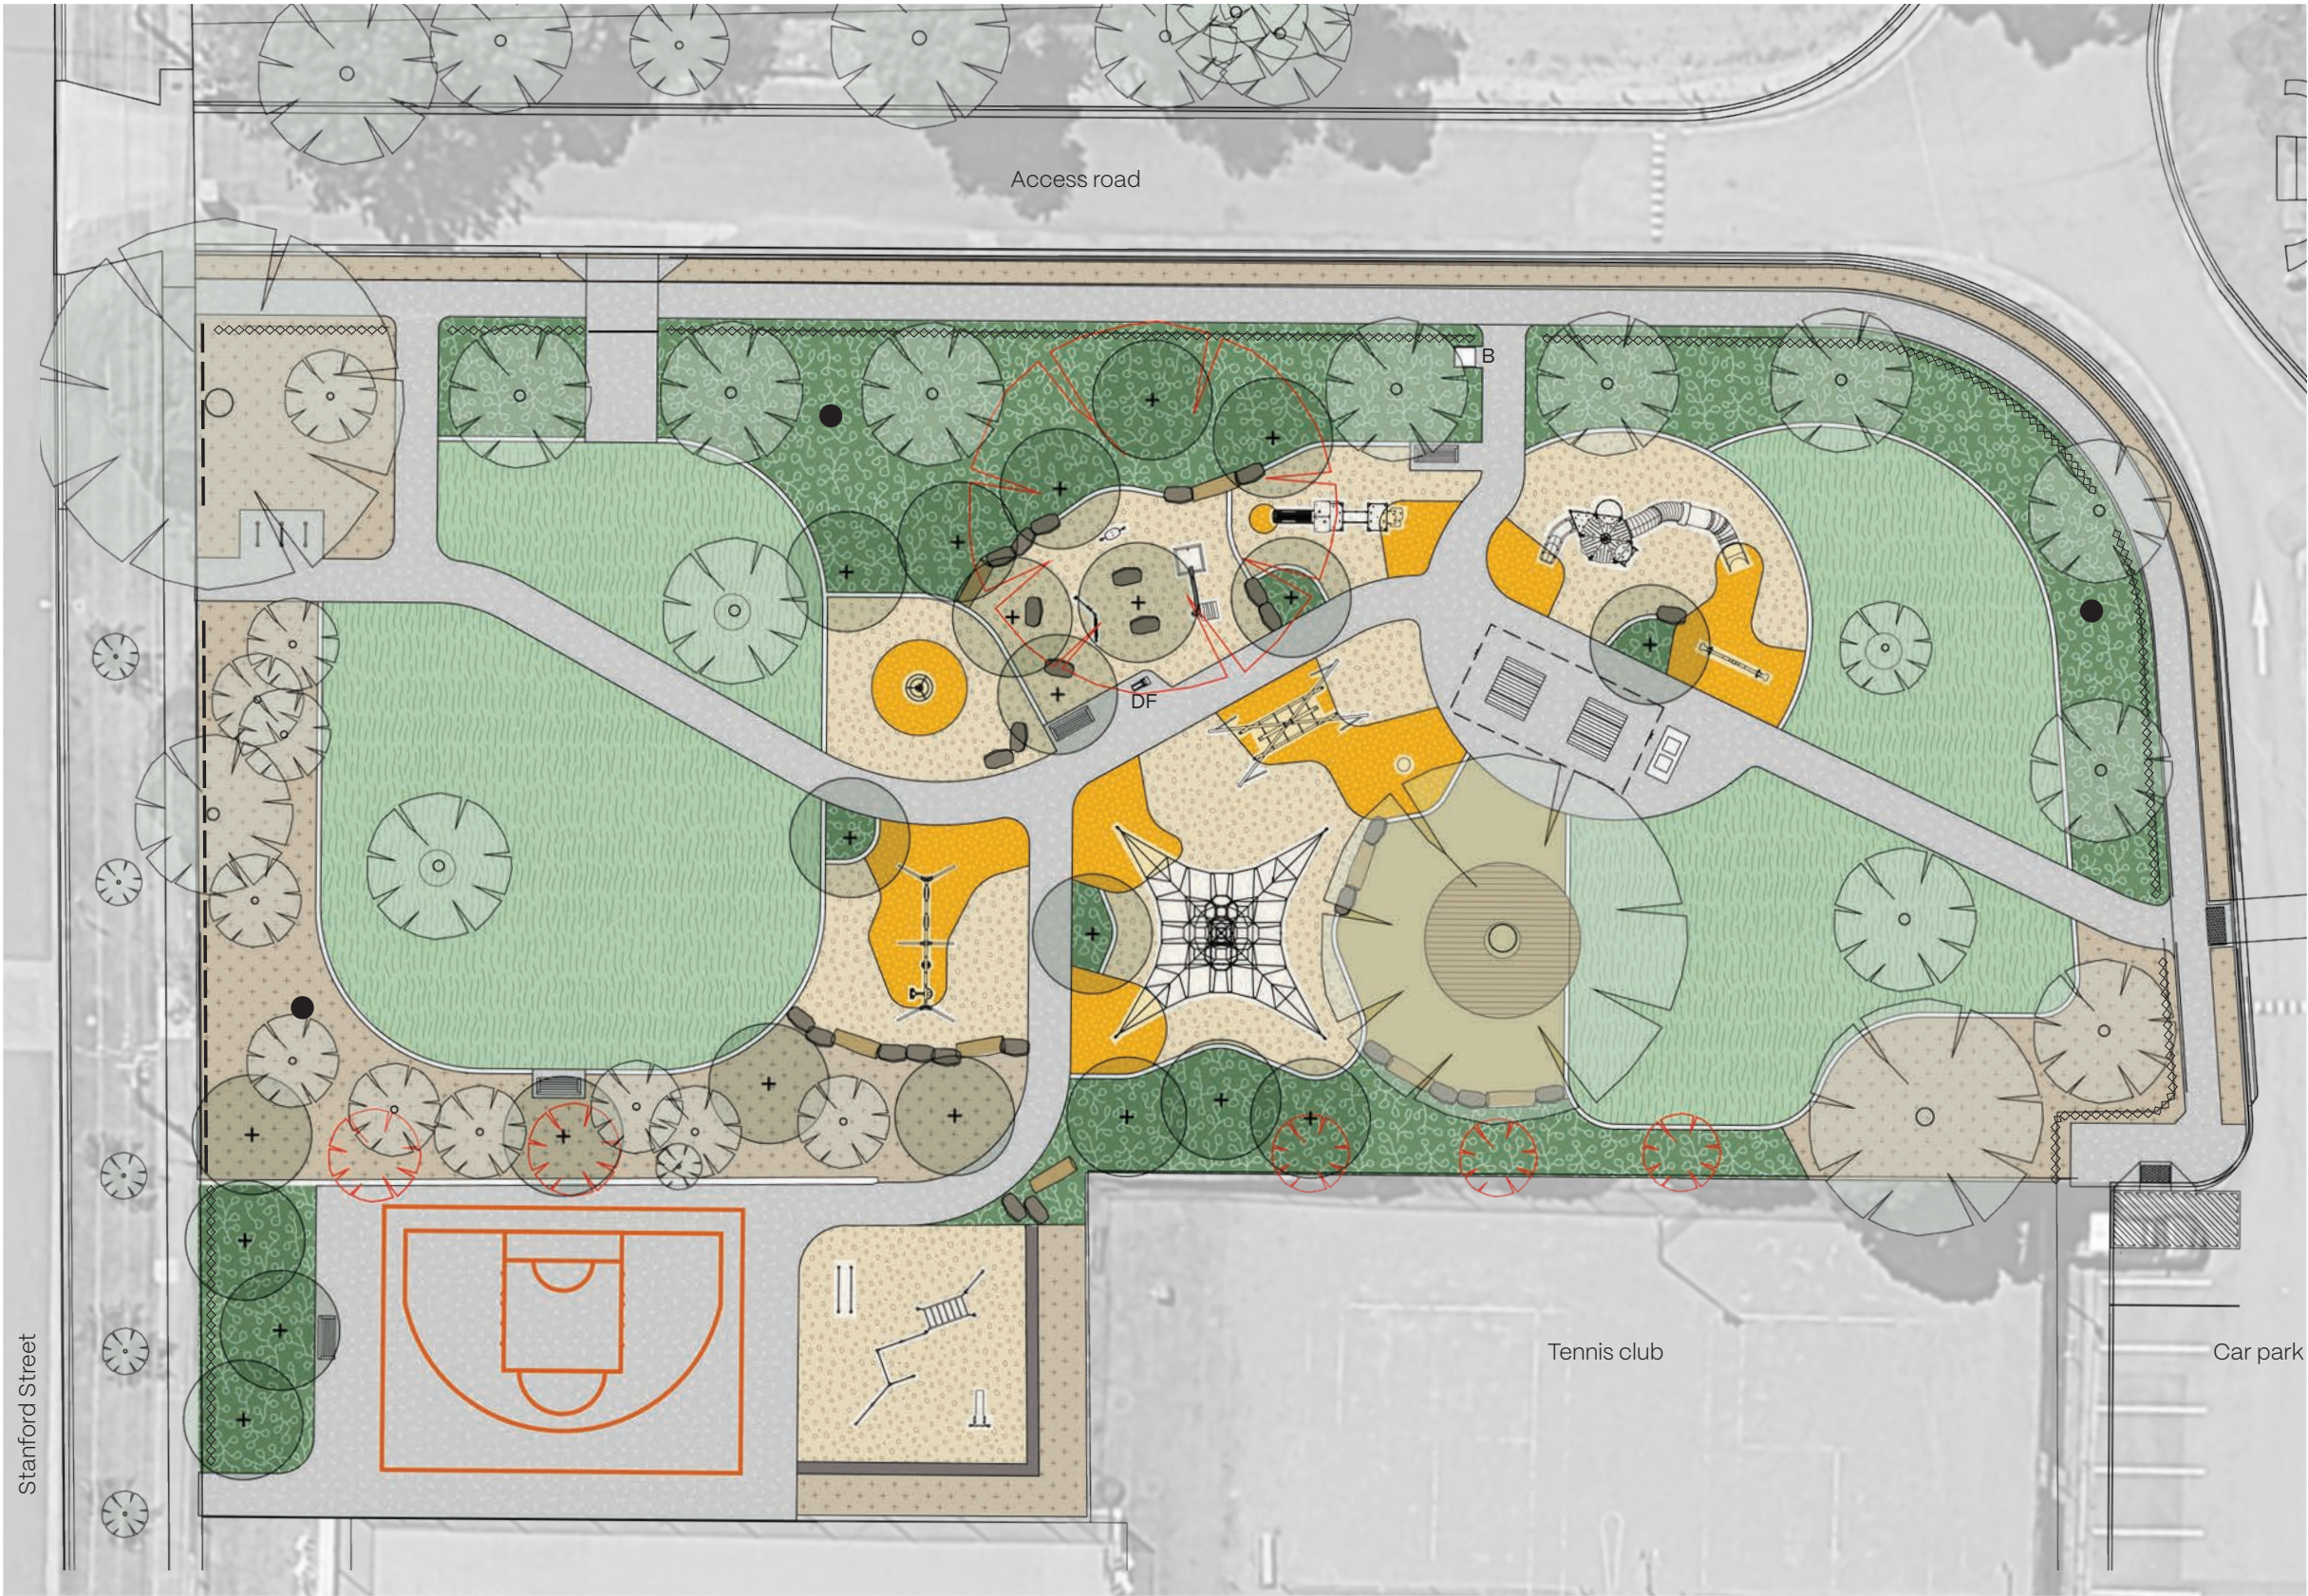

Merri Studio

ABN 64682236927
Copyright and Intellectual Property Rights:
Merri Studio PTY LTD retains the intellectual property rights in relation to the contract material. The design as represented by the drawing set and all details, ingenuity and innovation remain the property of Merri Studio PTY LTD. Refer to contract for irrevocable license granted to the client and copyright arrangement. © Merri Studio PTY LTD

General Notes
The following notes apply to all the contract documents:
All dimensions are in millimetres unless otherwise noted. All levels are in meters unless otherwise noted
The contractor is not to scale from any printed drawing. Any discrepancies shall immediately be referred to the Landscape Architect for clarification prior to construction
These drawings shall be read in conjunction with STRUC ENG, CIVIL ENG, ARCHITECTS, or other relevant consultant information
The contractor must verify all dimensions on site and notify the Principal of any discrepancies prior to construction
BEFORE YOU DIG AUSTRALIAN (BYDA). Services shown on drawings are approximate only. The exact location is to be confirmed on site by contractor prior to commencement of work.

Client:
Brimbank City Council



Project Name:
JR Parsons Reserve

Project Number:
2607

Project Address:
Stanford Street, Sunshine, VIC 3020

Revision Status		
A	For Community Consultation	20.03.26
B	Updated Concept	23.06.26

Scale
1:150 @A1 1:300 @A3

Format / Size
A1 / A3

Drawn
NG

Checked
MW

Approved
MW

North

Drawing Status
Updated Concept
Not For Construction

Drawing Title
Landscape Concept Plan

Drawing Number
L-100

Revision
A