



Final Concept Package

CLIFF HARVEY LAGOON RESERVE

POLLEN



DRAFT

LEGEND

- STUDY AREA
- EXISTING

PEDESTRIAN PATH

SHARED PATH

GRAVEL

LAWN

TREE TO BE RETAINED & PROTECTED

TREE TO BE REMOVED (AS PER ARBORIST REPORT)

SEAT

PICNIC SETTING

DRINKING FOUNTAIN

BINS

PICNIC SHELTER

BBQ

INTERPRETATIVE SIGNAGE

PARK SIGN
- PROPOSED

ACCESS PATH. MATERIAL TBC WITH COUNCIL TO ENSURE TREE PROTECTION.

MULTI-COURT

PLANTING

DRY CREEK PLANTING

MULCH

GRAVEL CIRCUIT PATH

UPGRADED FENCE

TREE

SEAT

PICNIC SETTING

DRINKING FOUNTAIN

PICNIC SHELTER

FITNESS STATION


BICYCLE PARKING


PARK SIGN

RELOCATED PICNIC SETTING

RELOCATED BIN

RELOCATED SIGN

 

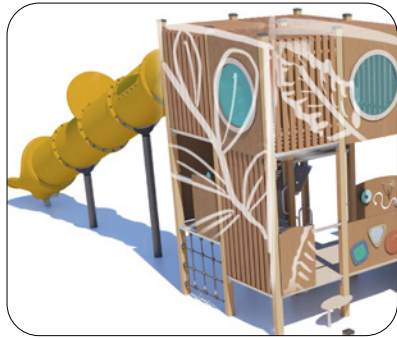

OPTION B CONCEPT PLAN PLAY SPACE



DRAFT



LEGEND

- STUDY AREA**
- EXISTING**
 - PEDESTRIAN PATH
 - SHARED PATH
 - GRAVEL
 - LAWN
 - TREE TO BE RETAINED & PROTECTED
 - SEAT
 - PICNIC SETTING
 - DRINKING FOUNTAIN
 - BINS
 - PICNIC SHELTER
 - BBQ
 - INTERPRETATIVE SIGNAGE
- PROPOSED**
 - ACCESS PATH. MATERIAL TBC WITH COUNCIL TO ENSURE TREE PROTECTION.
 - OPPORTUNITY FOR FEATURE PAVING. MATERIAL TBC WITH COUNCIL TO ENSURE TREE PROTECTION.
 - MULTI-COURT
 - PLANTING
 - DRY CREEK PLANTING
 - MULCH
 - SOFTFALL RUBBER
 - SOFTFALL MULCH
 - WATERPLAY STREAM
 - GRAVEL CIRCUIT PATH
 - TREE
 - SEAT
 - PICNIC SETTING
 - PICNIC SHELTER
 - BICYCLE PARKING
 - PARK SIGN
 - RELOCATED PICNIC SETTING
 - RELOCATED BIN

0 2.5 5 10M

SCALE
1:150 @A1 | 1:300 @ A3



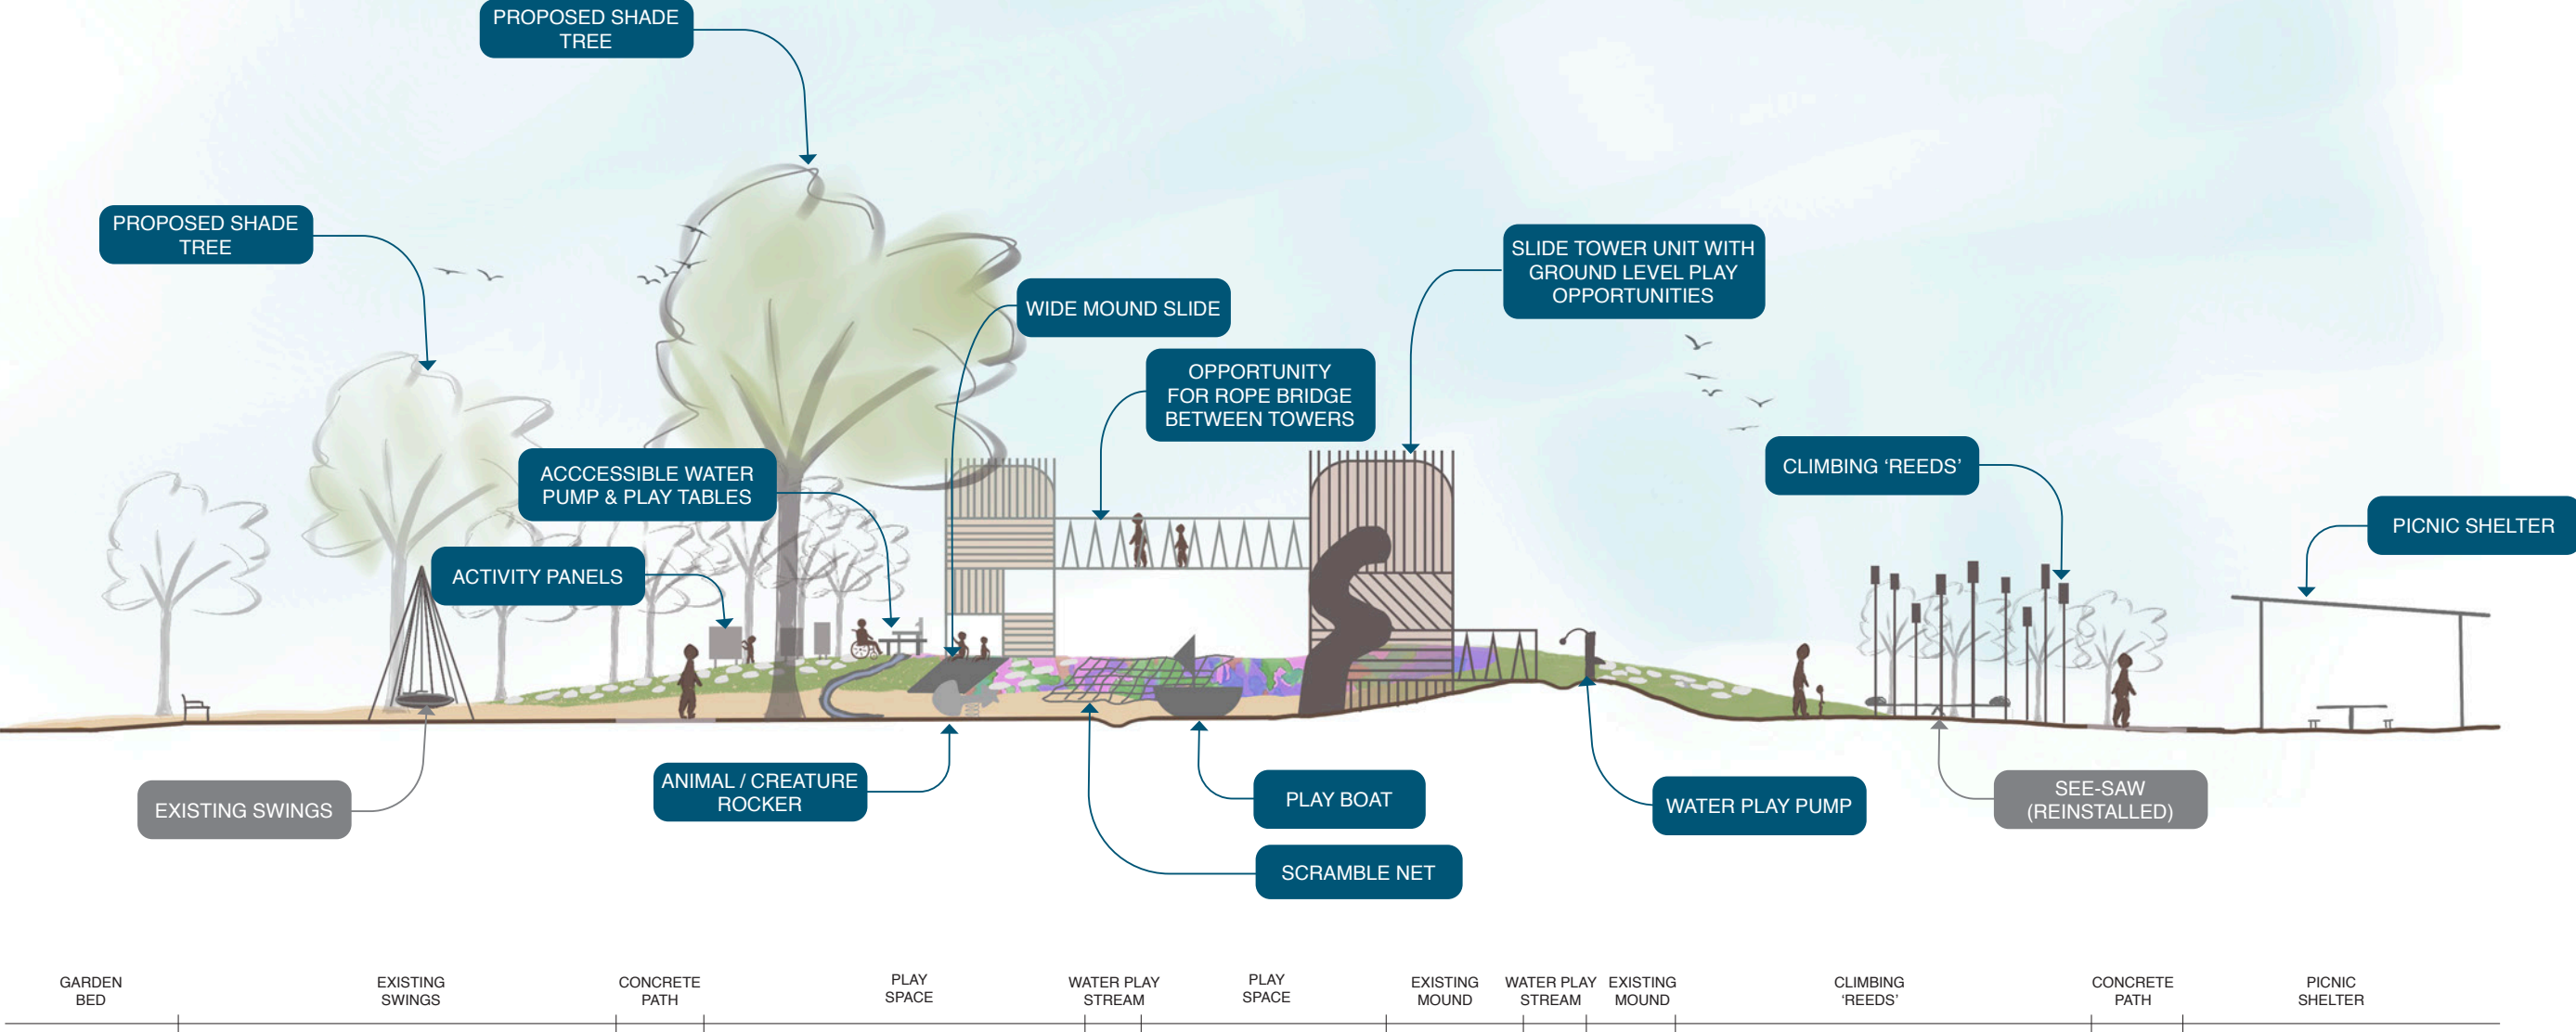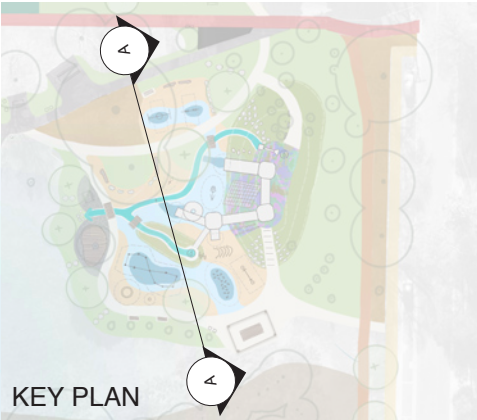

OPTION B SECTION ELEVATION A PLAY SPACE

SCALE
1:75 @A1 | 1:150 @ A3

CODE	BOTANICAL NAME	COMMON NAME	MATURE H(m) x W(m)
TREES			
ACA mel	<i>Acacia melanoxylon</i>	Blackwood	12-15 x 5
AGO fle	<i>Agonis flexuosa</i>	Willow Myrtle	10 x 5
ALL ver	<i>Allocasuarina verticillata</i>	Drooping Sheoak	9 x 5
BAN mar	<i>Banksia marginata</i>	Silver Banksia	5 x 4
COR cit	<i>Corymbia citriodora</i> 'Scentuous'	Dwarf Lemon-scented Gum	7 x 3
COR exi	<i>Corymbia eximia nana</i>	Dwarf Yellow Bloodwood	6-8 x 4-6
EUC leu	<i>Eucalyptus leucoxylon rosea</i>	Red-flowering Yellow Gum	12-15 x 7
EUC sid	<i>Eucalyptus sideroxylon rosea</i>	Red-flowering Ironbark	15 x 6-10
EUC tor	<i>Eucalyptus torquata</i>	Coral Gum	6 x 3
ULM par	<i>Ulmus parvifolia</i>	Chinese Elm	13 x 10
LOW GRASSES / SHRUBS / GROUNDCOVER PLANTING			
ACA aci	<i>Acacia acinacea</i>	Gold Dust Wattle	1.5 x 1.5
ACA nov	<i>Acaena novae-zelandiae</i>	Bidgee Widgee	0.15 x 0.6
AUS ele	<i>Austrostipa elegantissima</i>	Feather Spear Grass	0.5 x 0.5
ATR sem	<i>Atriplex semibaccata</i>	Creeping Saltbush	0.3 x 1
AUS cae	<i>Austrodanthonia caespitosa</i>	Common Wallaby-grass	0.5 x 0.5
BRA mul	<i>Brachyscome multifida</i>	Cut-leaf Daisy	0.5 x 0.5
CAL lit	<i>Callistemon</i> 'Little John'	Bottlebrush	1 x 1
CAR app	<i>Carex appressa</i>	Tall Sedge	1 x 1
CHR api	<i>Chrysocephalum apiculatum</i>	Common Everlasting	0.2 x 1
CLE mic	<i>Clematis microphylla</i>	Small-leaved Clematis	2-4 x 2-4
COR gla	<i>Correa glabra</i>	Rock Correa	1.5 x 1.5
DIA lon	<i>Dianella longifolia</i>	Pale Flax-lily	0.5 x 0.5
ENC tom	<i>Enchylaena tomentosa</i>	Ruby Saltbush	1 x 1
ERE niv	<i>Eremophila nivea</i>	Emu Bush	1.5 x 1.5
FIC nod	<i>Ficinia nodosa</i>	Knobby Club-rush	1 x 1
GOO ova	<i>Goodenia ovata</i>	Hop Goodenia	1.5 x 1.5
GRE jun	<i>Grevillea junipera prostrata</i>	Prostrate Juniper Grevillea	0.3 x 1
HAR vio	<i>Hardenbergia violacea</i>	False Sarsaparilla	2 x 2
IND aus	<i>Indigofera australis</i>	Austral Indigo	1.5 x 1.5
LOM tan	<i>Lomandra</i> 'Tanika'	Tanika	0.5 x 0.5
MYO par	<i>Myoporum parvifolium</i>	Creeping Boobialla	0.3 x 1
PHI myo	<i>Philothea myoporoides</i>	Wax Flower	1 x 1
POA lab	<i>Poa labillardierei</i>	Common Tussock-Grass	1 x 1
PYC glo	<i>Pycnosorus globosus</i>	Billy Buttons	1 x 0.5
SAL gre	<i>Salvia gregii</i>	Autumn Sage	1 x 1
SCA aem	<i>Scaevola aemula</i>	Fan Flower	0.3 x 1
SEN art	<i>Senna artimisioides</i>	Silver Cassia	1.5 x 1.5
STA byz	<i>Stachys byzantina</i>	Lambs-ear	0.3 x 1
THE tri	<i>Themeda triandra</i>	Kangaroo Grass	1 x 1
WAH com	<i>Wahlenbergia communis</i>	Tufted Bluebell	0.3 x 0.4




Banksia marginata



Enchylaena tomentosa



Grevillea junipera prostrata

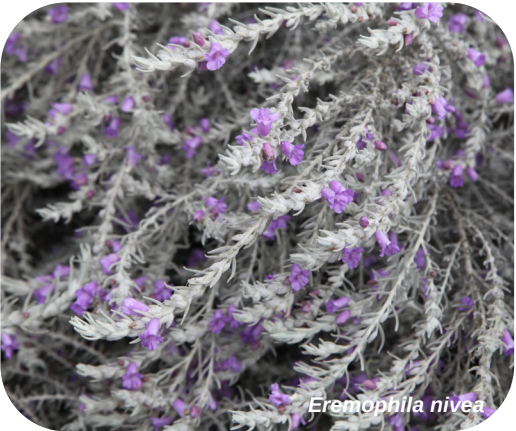

Eremophila nivea



Correa glabra



Pycnosorus globosus



Dianella longifolia



Poa labillardierei

PLANTING PALETTE